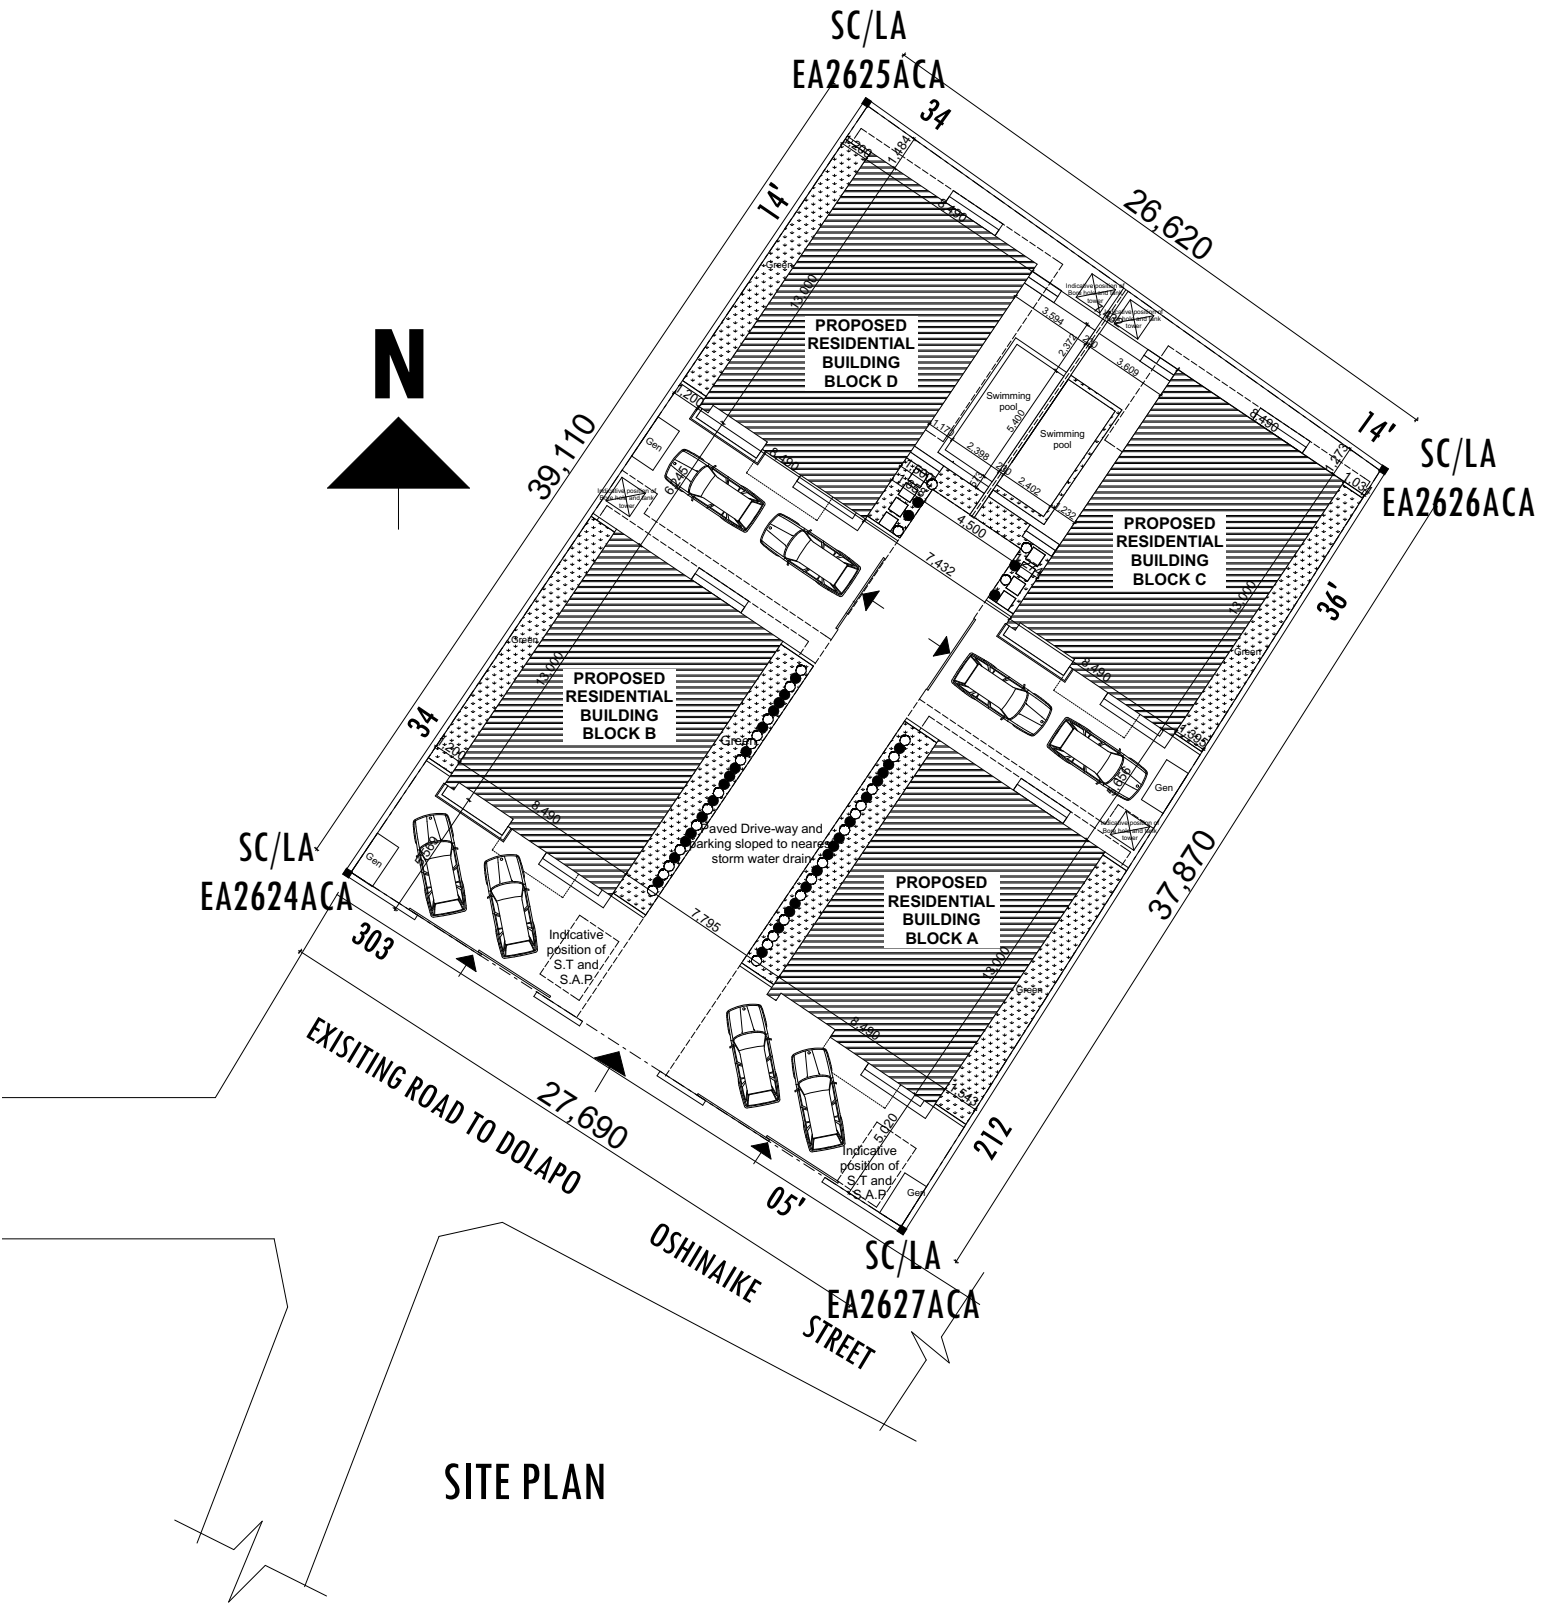
SC/LA
EA2625ACA
34
26,620
14'
14'
SC/LA
EA2626ACA
N
39,110
PROPOSED
RESIDENTIAL
BUILDING
BLOCK D
Swimming
pool
Swimming
pool
PROPOSED
RESIDENTIAL
BUILDING
BLOCK C
36'
PROPOSED
RESIDENTIAL
BUILDING
BLOCK B
34
Paved Drive-way and
parking sloped to nearest
storm water drain
SC/LA
EA2624ACA
PROPOSED
RESIDENTIAL
BUILDING
BLOCK A
37,870
Indicative
position of
S.T and
S.A.P
303
EXISITING ROAD TO DOLAPO
27,690
05'
OSHINAIKE
STREET
212
Indicative
position of
S.T and
S.A.P
SC/LA
EA2627ACA

SITE PLAN